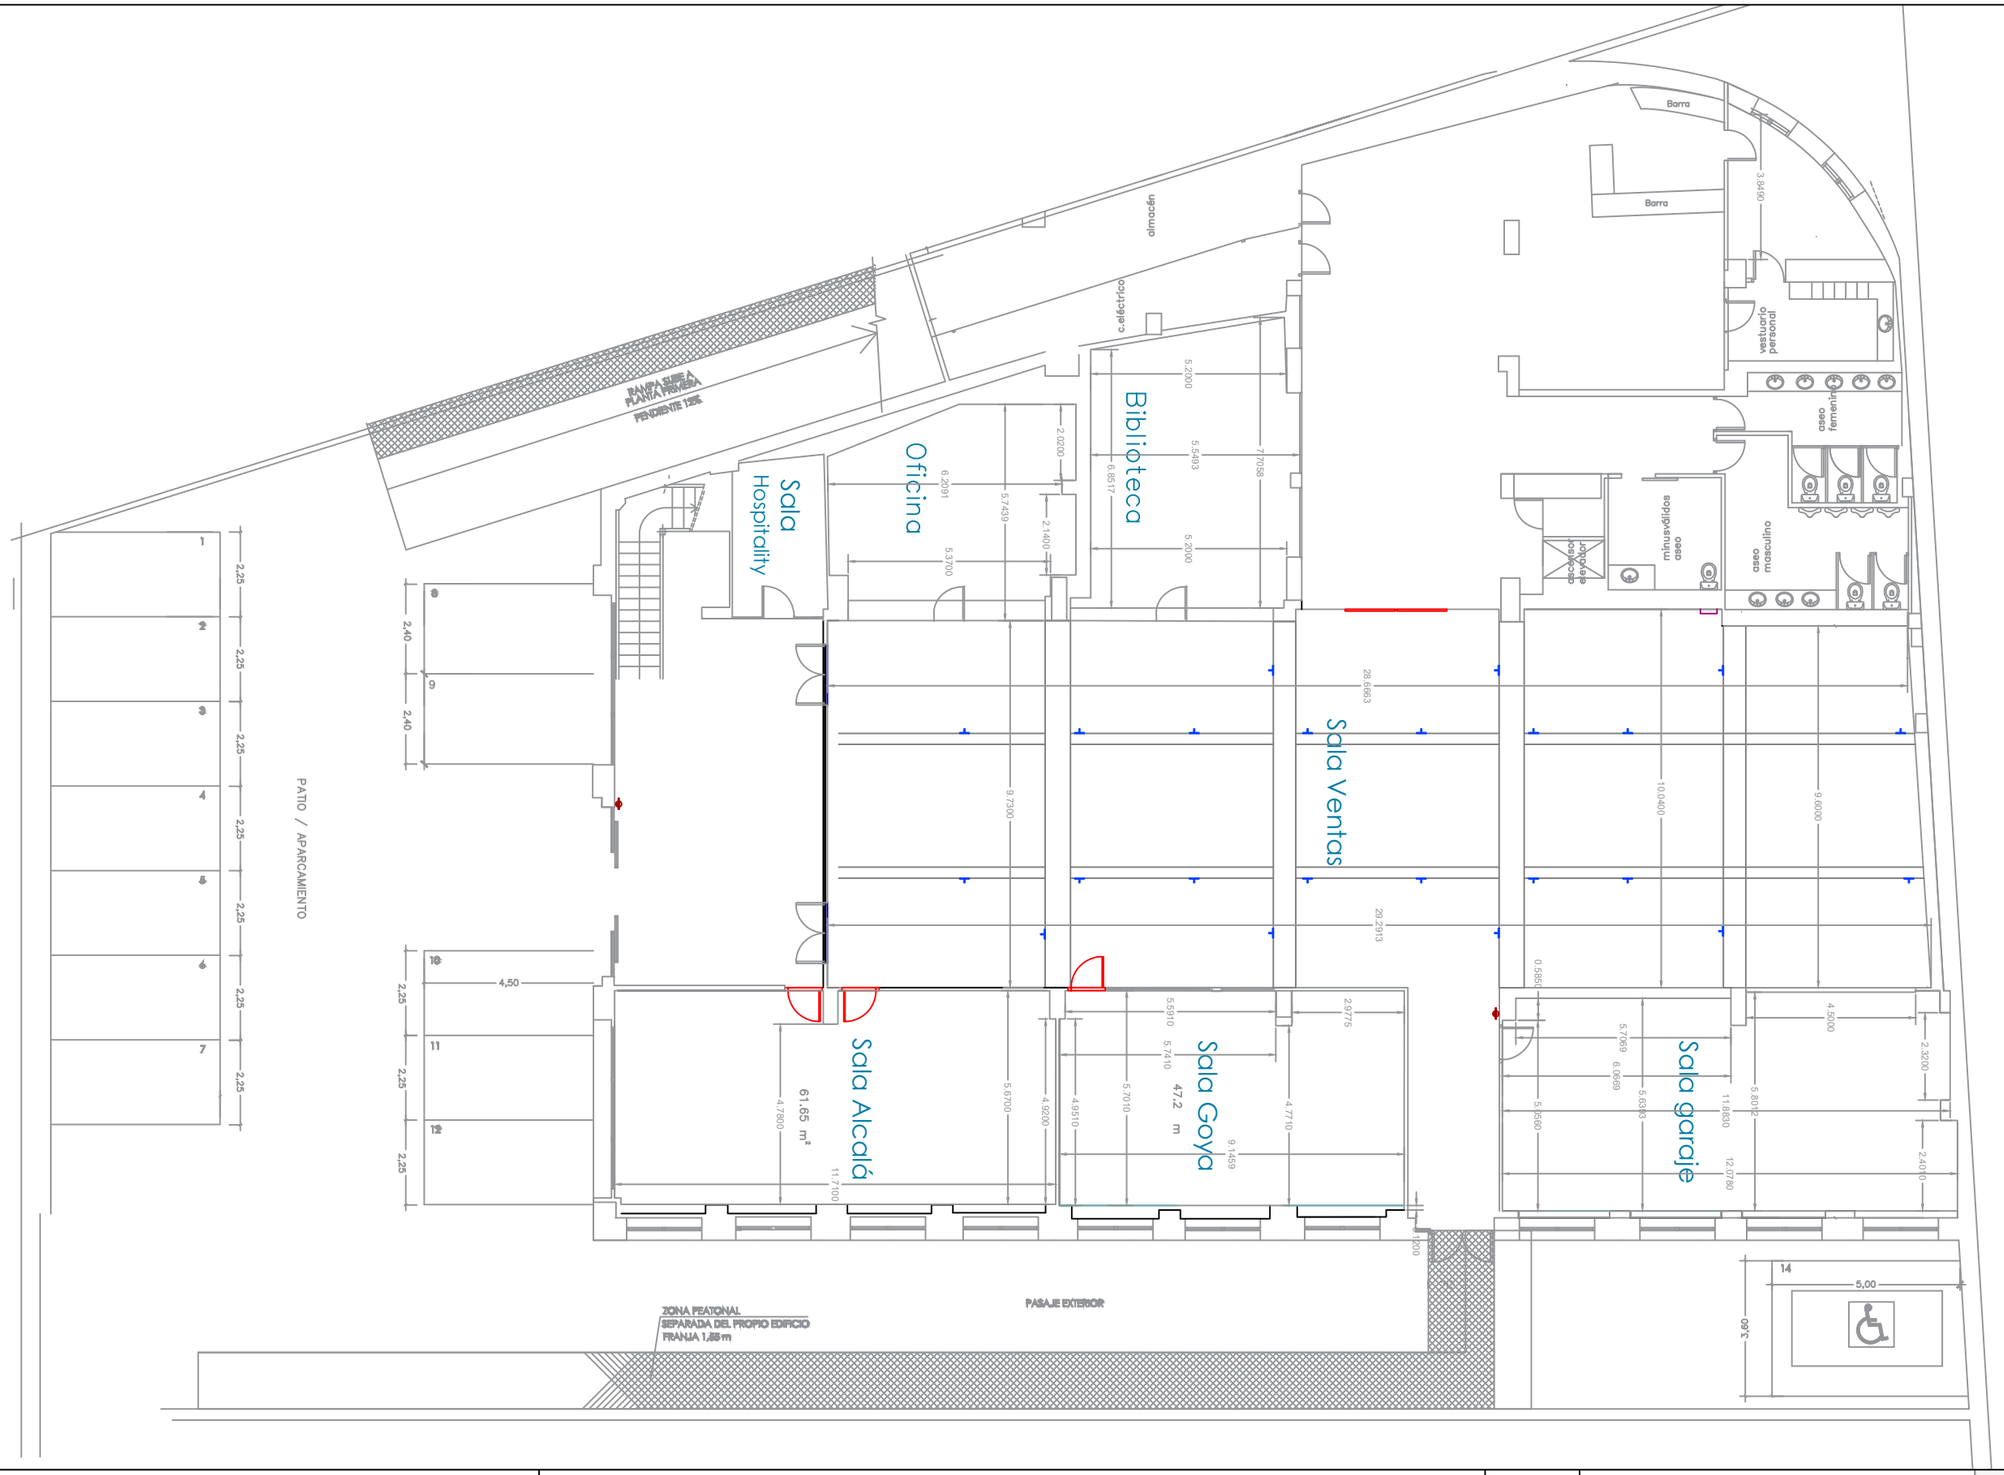

Project: EVENTO X		**Client:** GENERAL		Version **01**	**Venue:** ESPACIO VENTAS
Quote: 24–	**Event Date:** 23.11.2024	**Room:** PLANTA 1 GENERAL	**Scale:** 1/100	Print Format **A3**	**Date:** 04.11.2024
Project Manager: Antonio Abad		**Drawin by:** Antonio Abad		Calle Alcalá 192 , Madrid. Tel: +34 603 71 59 13	

espacio ventas
GRUPO WEVENUE

This drawing is copyrighted material of Bmotion Audiovisual S.L. The receiver not allowed to the copy this drawing/concept or to forward this drawing to companies wich are not involved in this project. Mesurements are metric unless indicated clarily another scale unit, all messurements are subjet to verification on site.